NOT SHOWN: TIRE PRESSURE INDICATORS
NON-REMOVABLE KEY
CONSOLE IN CAB
BATTERY BOOST TERMINALS
MASTER BATTERY DISCONNECT
BACKUP ALARM
KUSSMAUL BATT. COND.
DLB MULTIPLEX-ESM
LED ENGINE COMPT LIGHT
POWER SHIFT PTO FOR PUMP
FRC PUMP BOSS GOVERNOR
HEAT EXCHANGER
FEDERAL PA300 100W SIREN
LED COMPT LIGHTING
DOOR AJAR WARNING LIGHT IN CAB
INTERLOCKING TILE COMPT FLOOR MATTING
KROWN UNDERCOAT
REFLECTIVE STRIPING
HEATER IN PUMPHOUSE

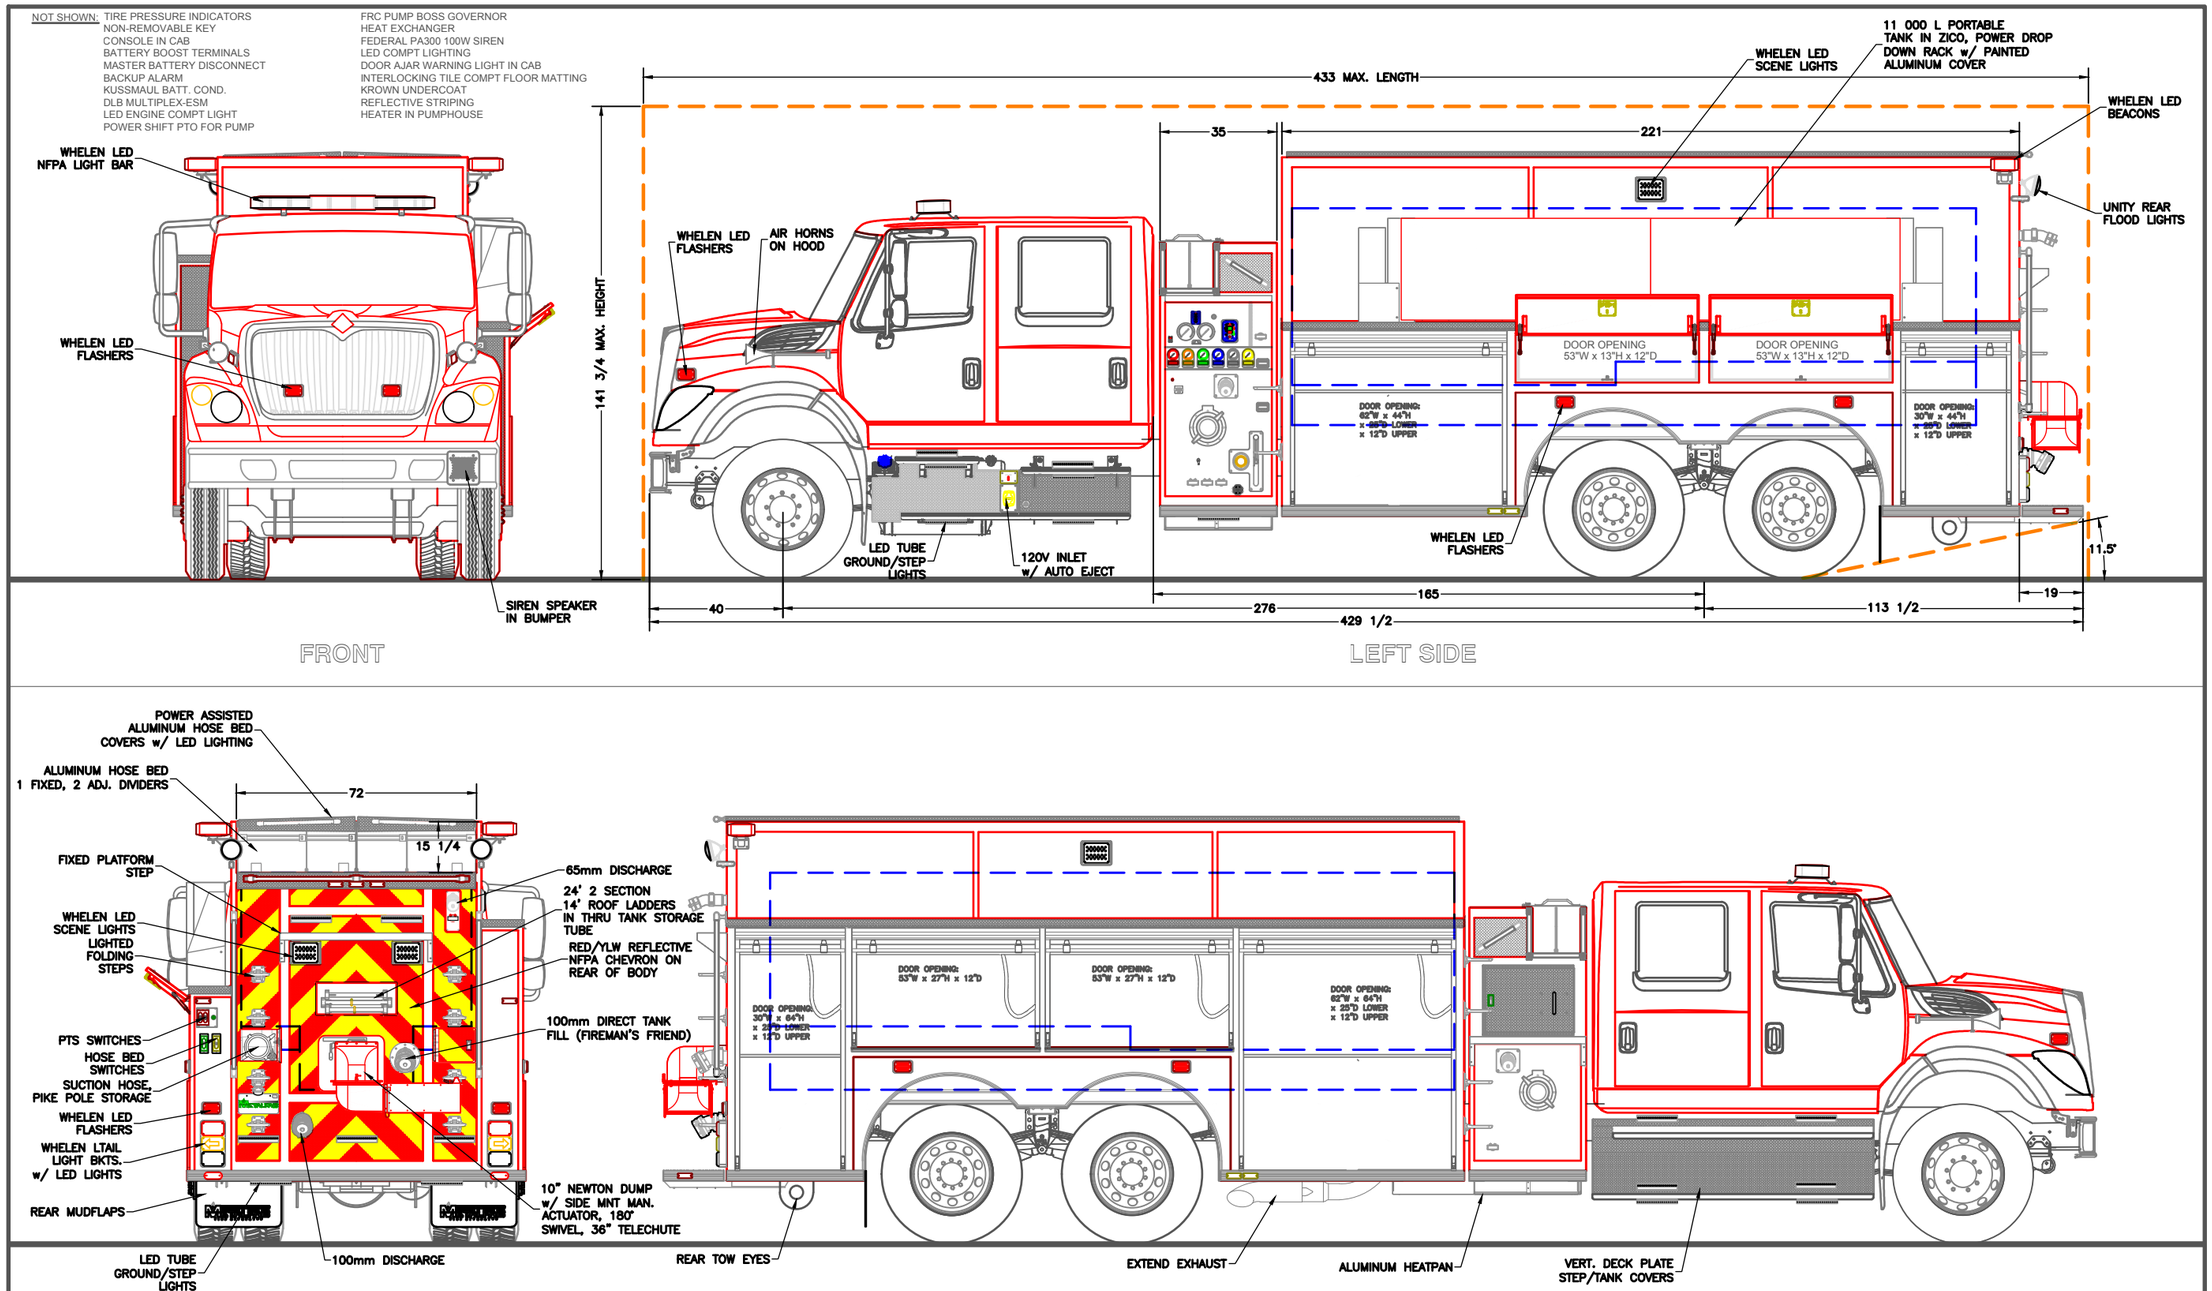

REV	DESCRIPTION	BY	DATE
A	UPDATED TO MARK UP / EMAIL FROM ROD H 02-10-20	TEC	0-13-20
0	FIRST ISSUE	----	----

REVISIONS

CHASSIS: INTERNATIONAL HV613 4 DOOR
PUMP: HALE RSD 5000 LGPM PTO DRIVE
TANK: 10 500 L – POLYPROPYLENE

FOAM: N/A

SUCTION:
1 – 150mm LEFT (NO GATE)
1 – 150mm RIGHT (NO GATE)
1 – 75mm TANK TO PUMP
1 – 65mm LEFT

DISCHARGES:
1 – 100mm REAR
1 – 65mm LEFT
1 – 65mm RIGHT
1 – 65mm REAR
1 – 50mm TANK FILL
2 – 38mm SPEEDLAYS

–ALL ALUMINUM CONSTRUCTION – ALL DIMENSIONS ARE IN INCHES & APPROXIMATE

ALNWICK-HALDIMAND FIRE DEPARTMENT

JOB No. PROPOSAL
DRAWN BY T CULLINS
DATE 10-09-19

METALFAB LTD.
847 CENTRAL ST. CENTREVILLE
NB. CANADA E7K 2E8

TITLE GENERAL ARRANGEMENT

METALFAB FIRE TRUCKS

DRAWING NO. FT-11261
REV A